ALL 40" HIGH NEWEL AND CAP COMBINATIONS

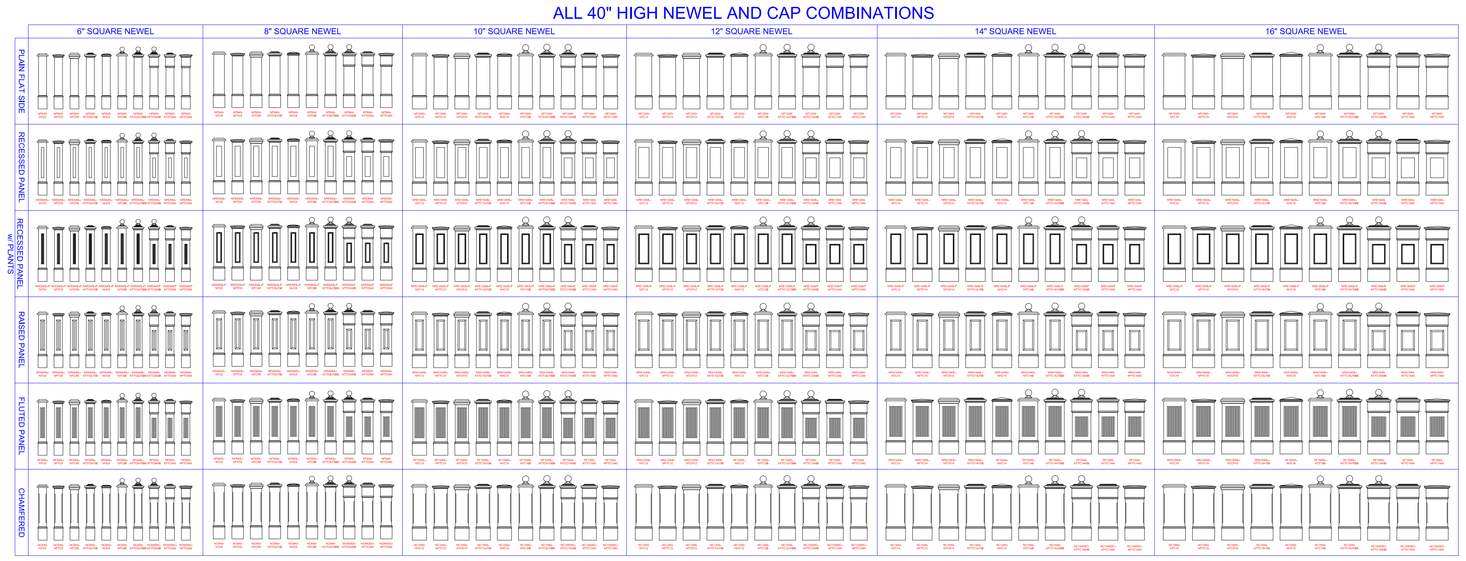

ALL 46" HIGH NEWEL AND CAP COMBINATIONS

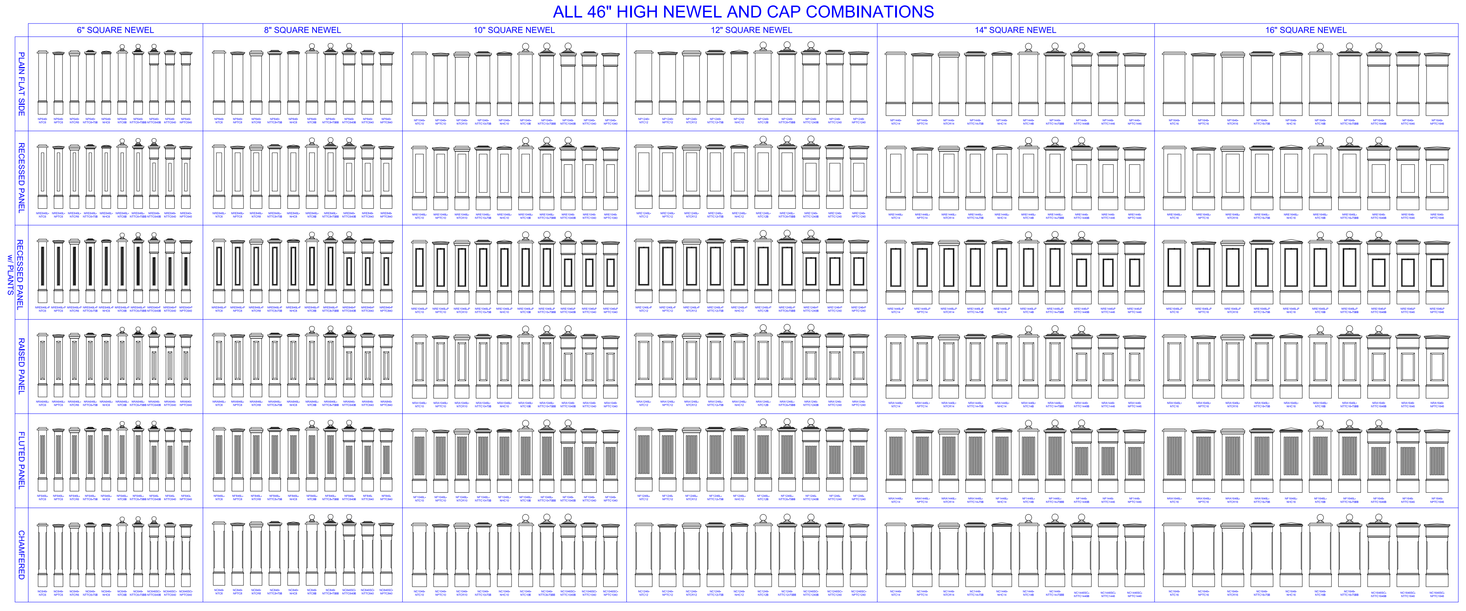

ALL 50" HIGH NEWEL AND CAP COMBINATIONS

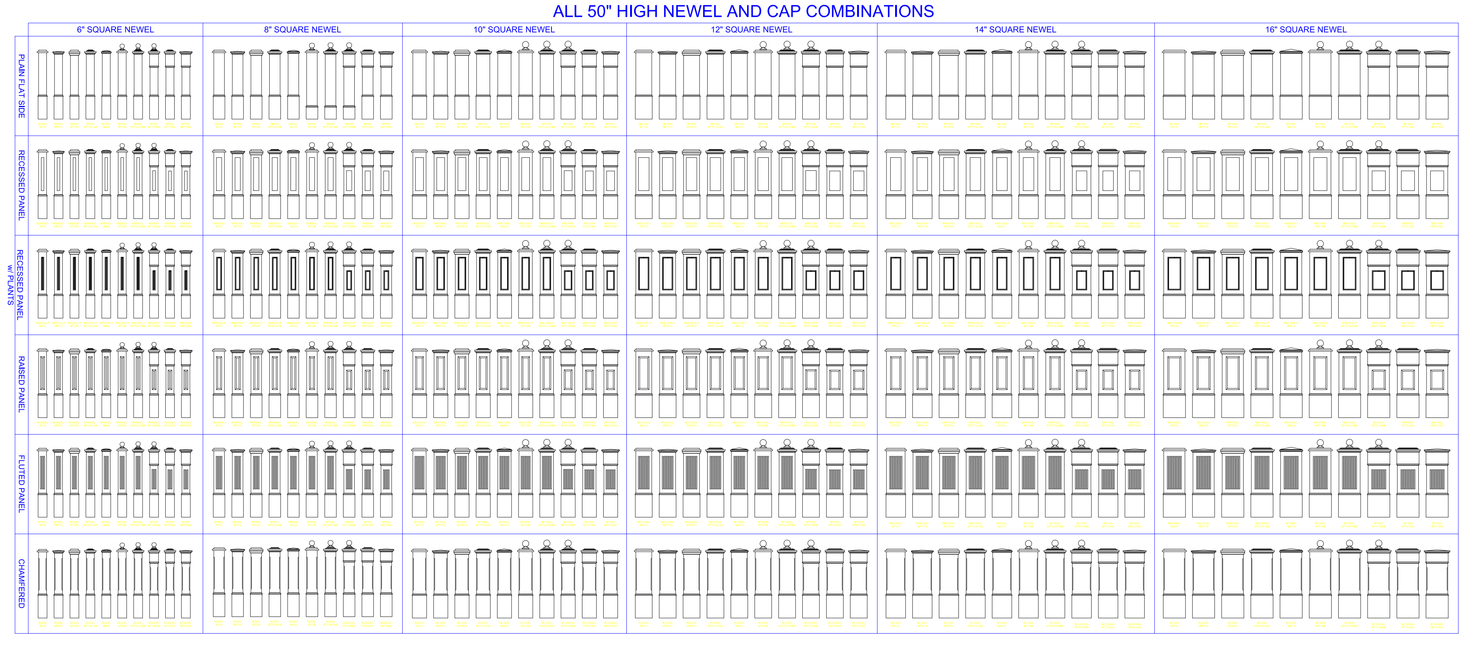

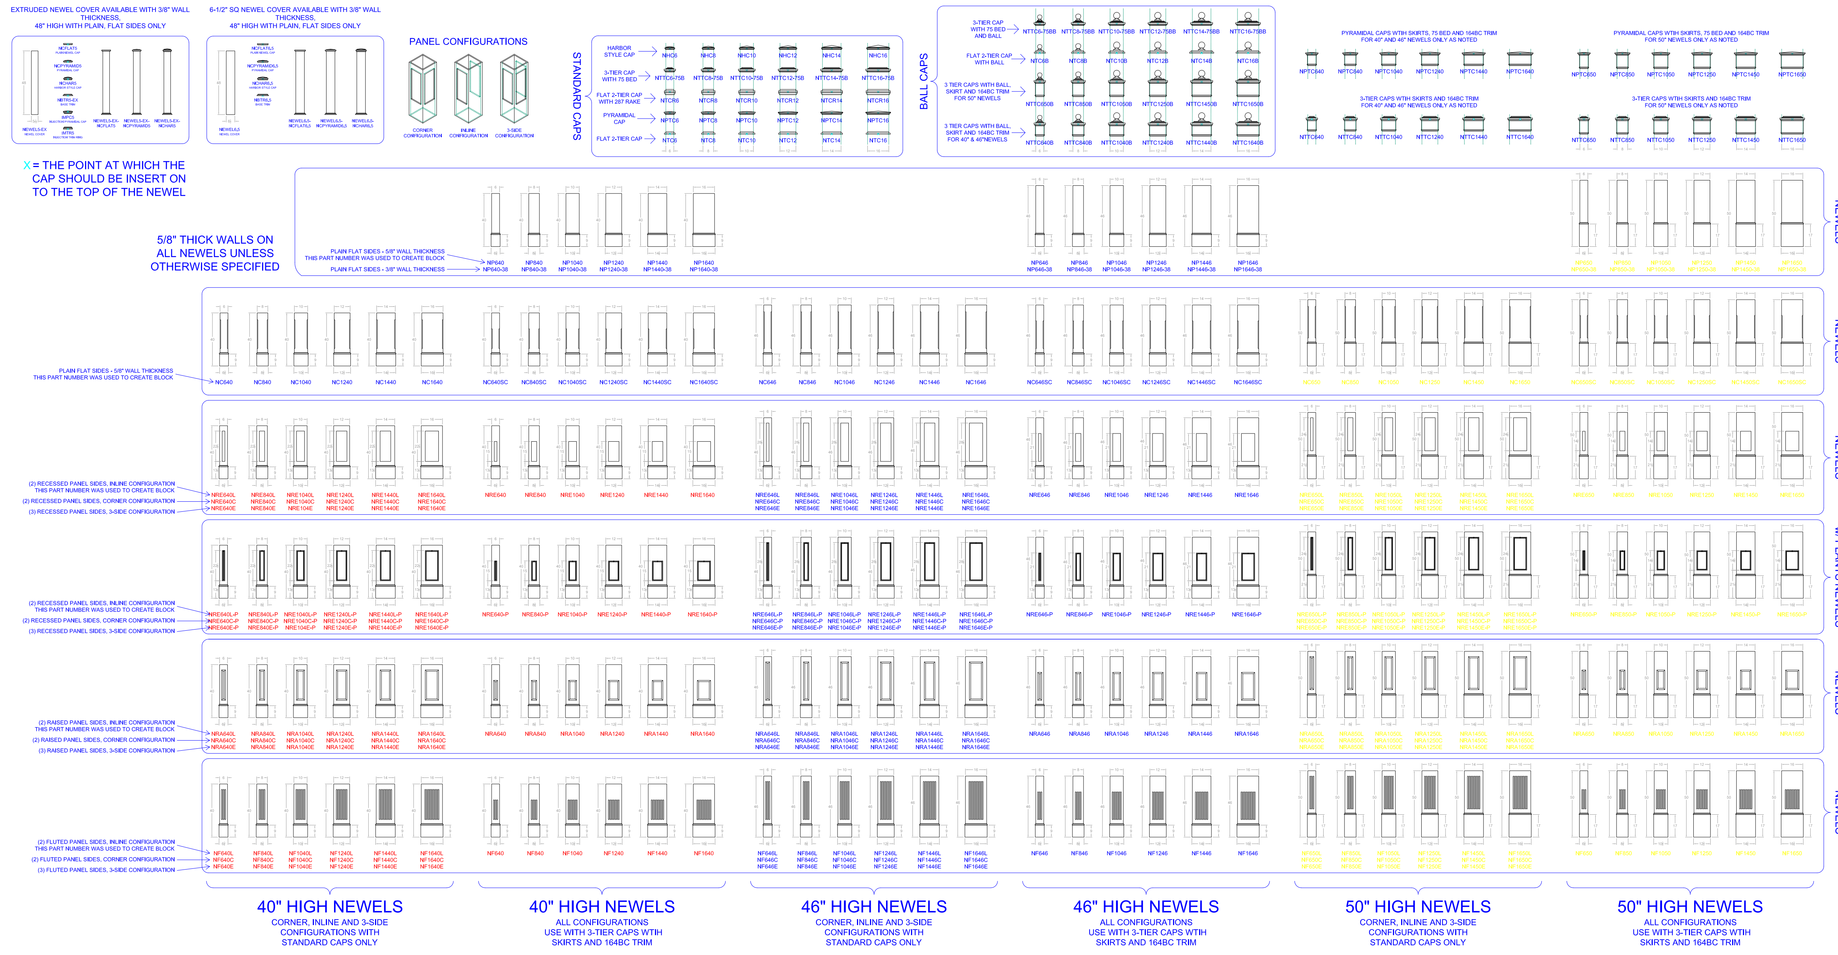

STANDARD NEWELS AND CAPS

INTEX® MILLWORK SOLUTIONS

www.intexmillwork.com
45 Mill Street
Mays Landing, NJ, 08330
Phone 856-293-4100
Fax 856-293-4102

INTEX-Newel-06/21/22